TRABUE

CHARLOTTE HARBOR
MANATEE, CO.
FLA.

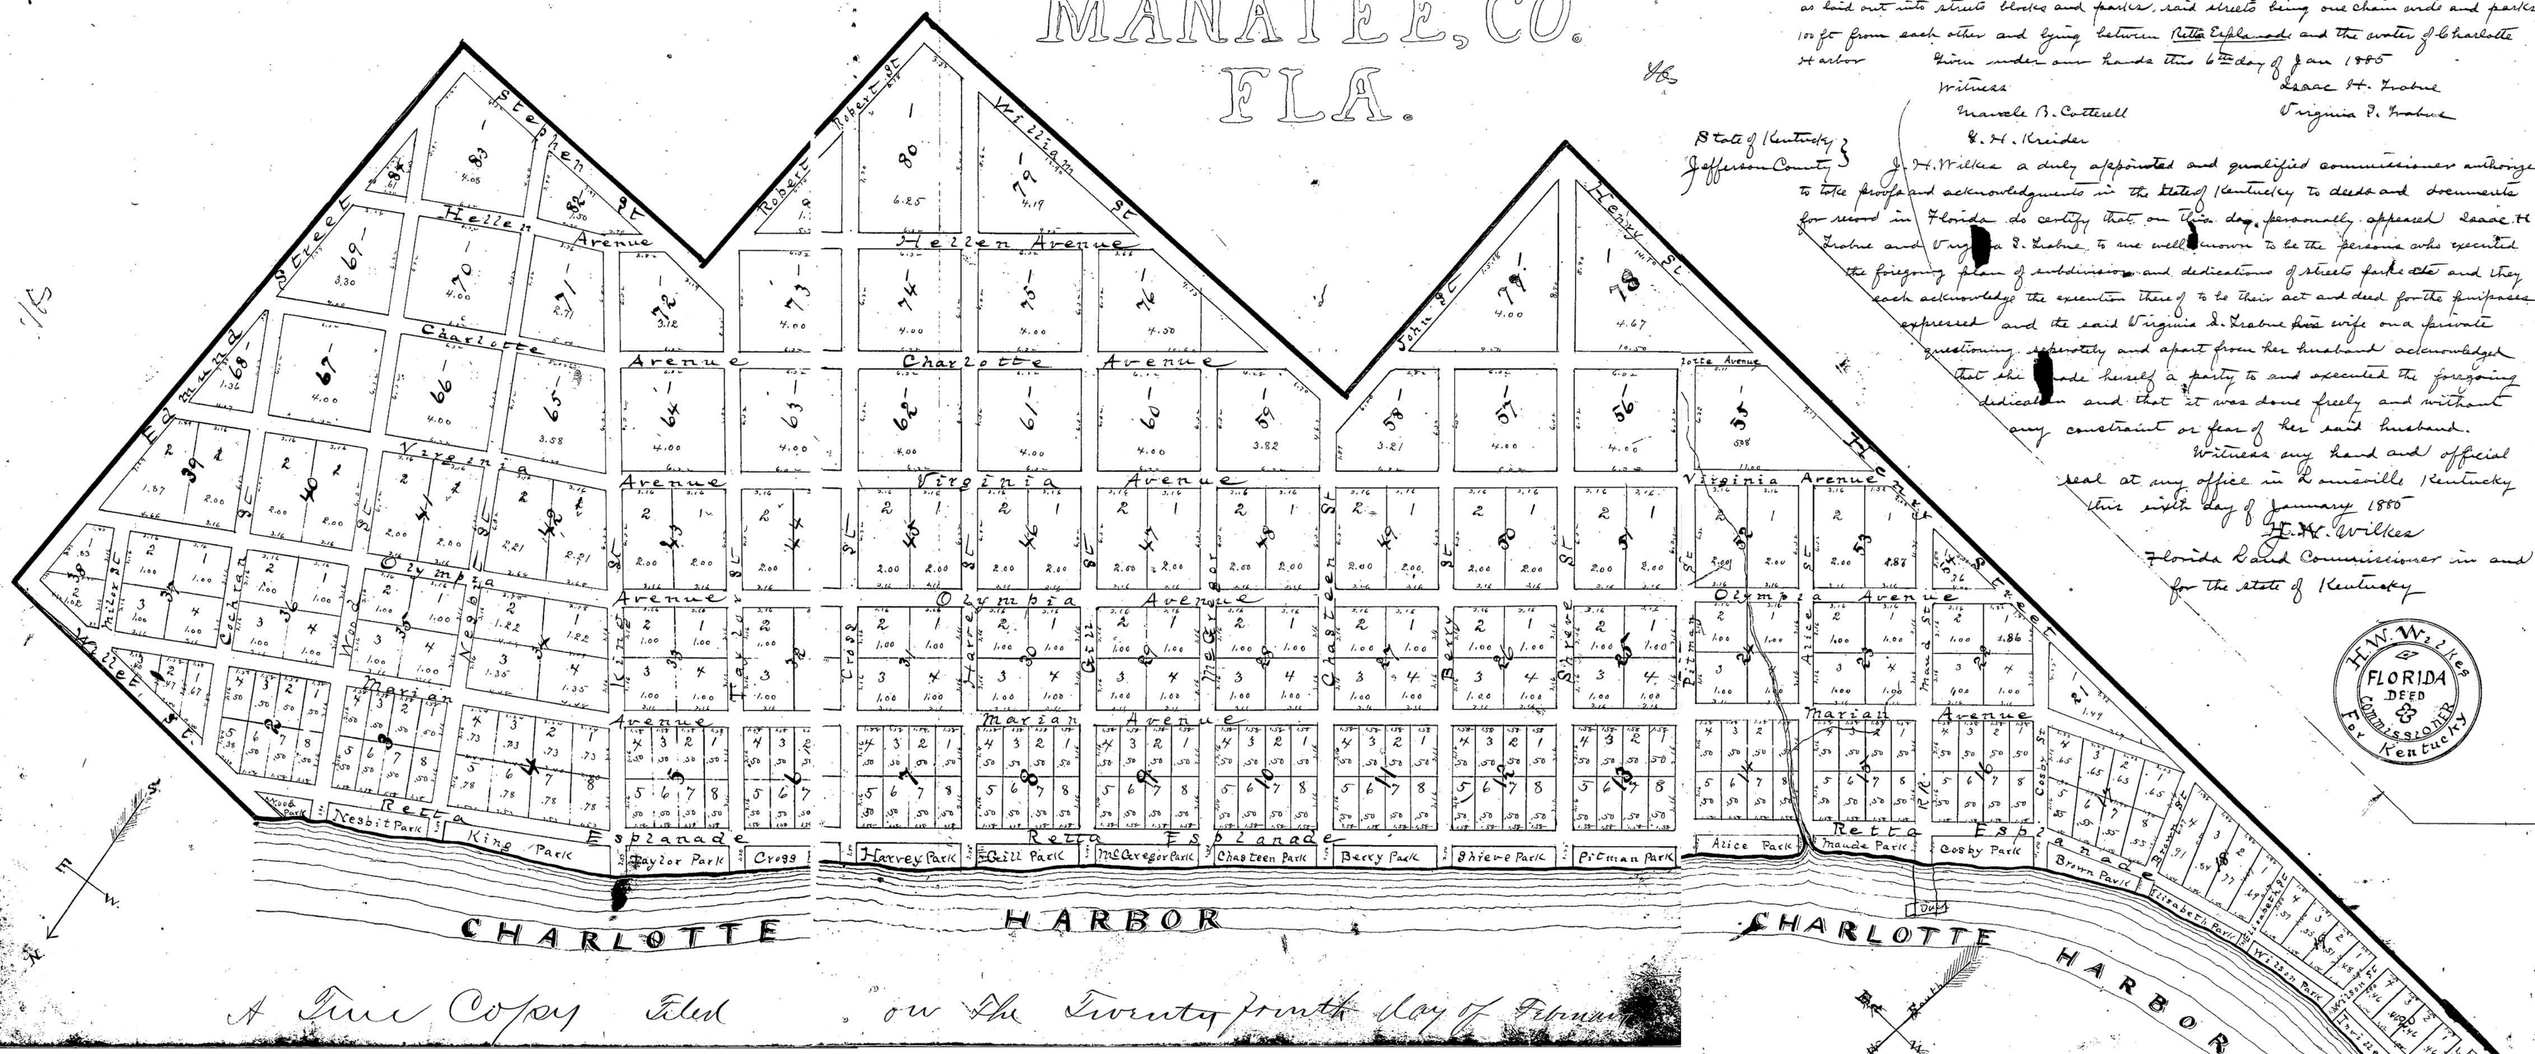

A True Copy Filed on the Twenty fourth day of February

04

State of Kentucky }
Jefferson County }

We Isaac H. Trabue and Virginia Trabue my wife hereby acknowledge the subdivision of lots 2 and 3 Sec 6 and the SE¼ of the SW¼ Sec 6 and the W½ SE¼ Sec 6 and N½ NE¼ Sec 7 Tp 41 S R 23 East and also fractional Sec 1 also N½ fractional Sec 12 Tp 41 S R 22 all in Manatee Co Fla into the town of Trabue represented by this plat as laid out into streets blocks and parks, said streets being one chain wide and parks 100 ft from each other and lying between Retta Esplanade and the water of Charlotte Harbor Given under our hands this 6th day of Jan 1885

Witness
Maude B. Cotterell
E. H. Kreider

Isaac H. Trabue
Virginia S. Trabue

State of Kentucky }
Jefferson County }

J. H. Wilkes a duly appointed and qualified commissioner authorized to take proofs and acknowledgments in the State of Kentucky to deeds and documents for record in Florida do certify that on this day personally appeared Isaac H. Trabue and Virginia S. Trabue to me well known to be the persons who executed the foregoing plan of subdivision and dedications of streets parks etc and they each acknowledge the execution thereof to be their act and deed for the purposes expressed and the said Virginia S. Trabue his wife on a private questioning separately and apart from her husband acknowledged that she made herself a party to and executed the foregoing dedication and that it was done freely and without any constraint or fear of her said husband.

Witness my hand and official seal at my office in Louisville Kentucky this sixth day of January 1885

H. W. Wilkes
Florida Land Commissioner in and for the state of Kentucky

H. W. Wilkes
FLORIDA
DEED
COMMISSIONER
For Kentucky